


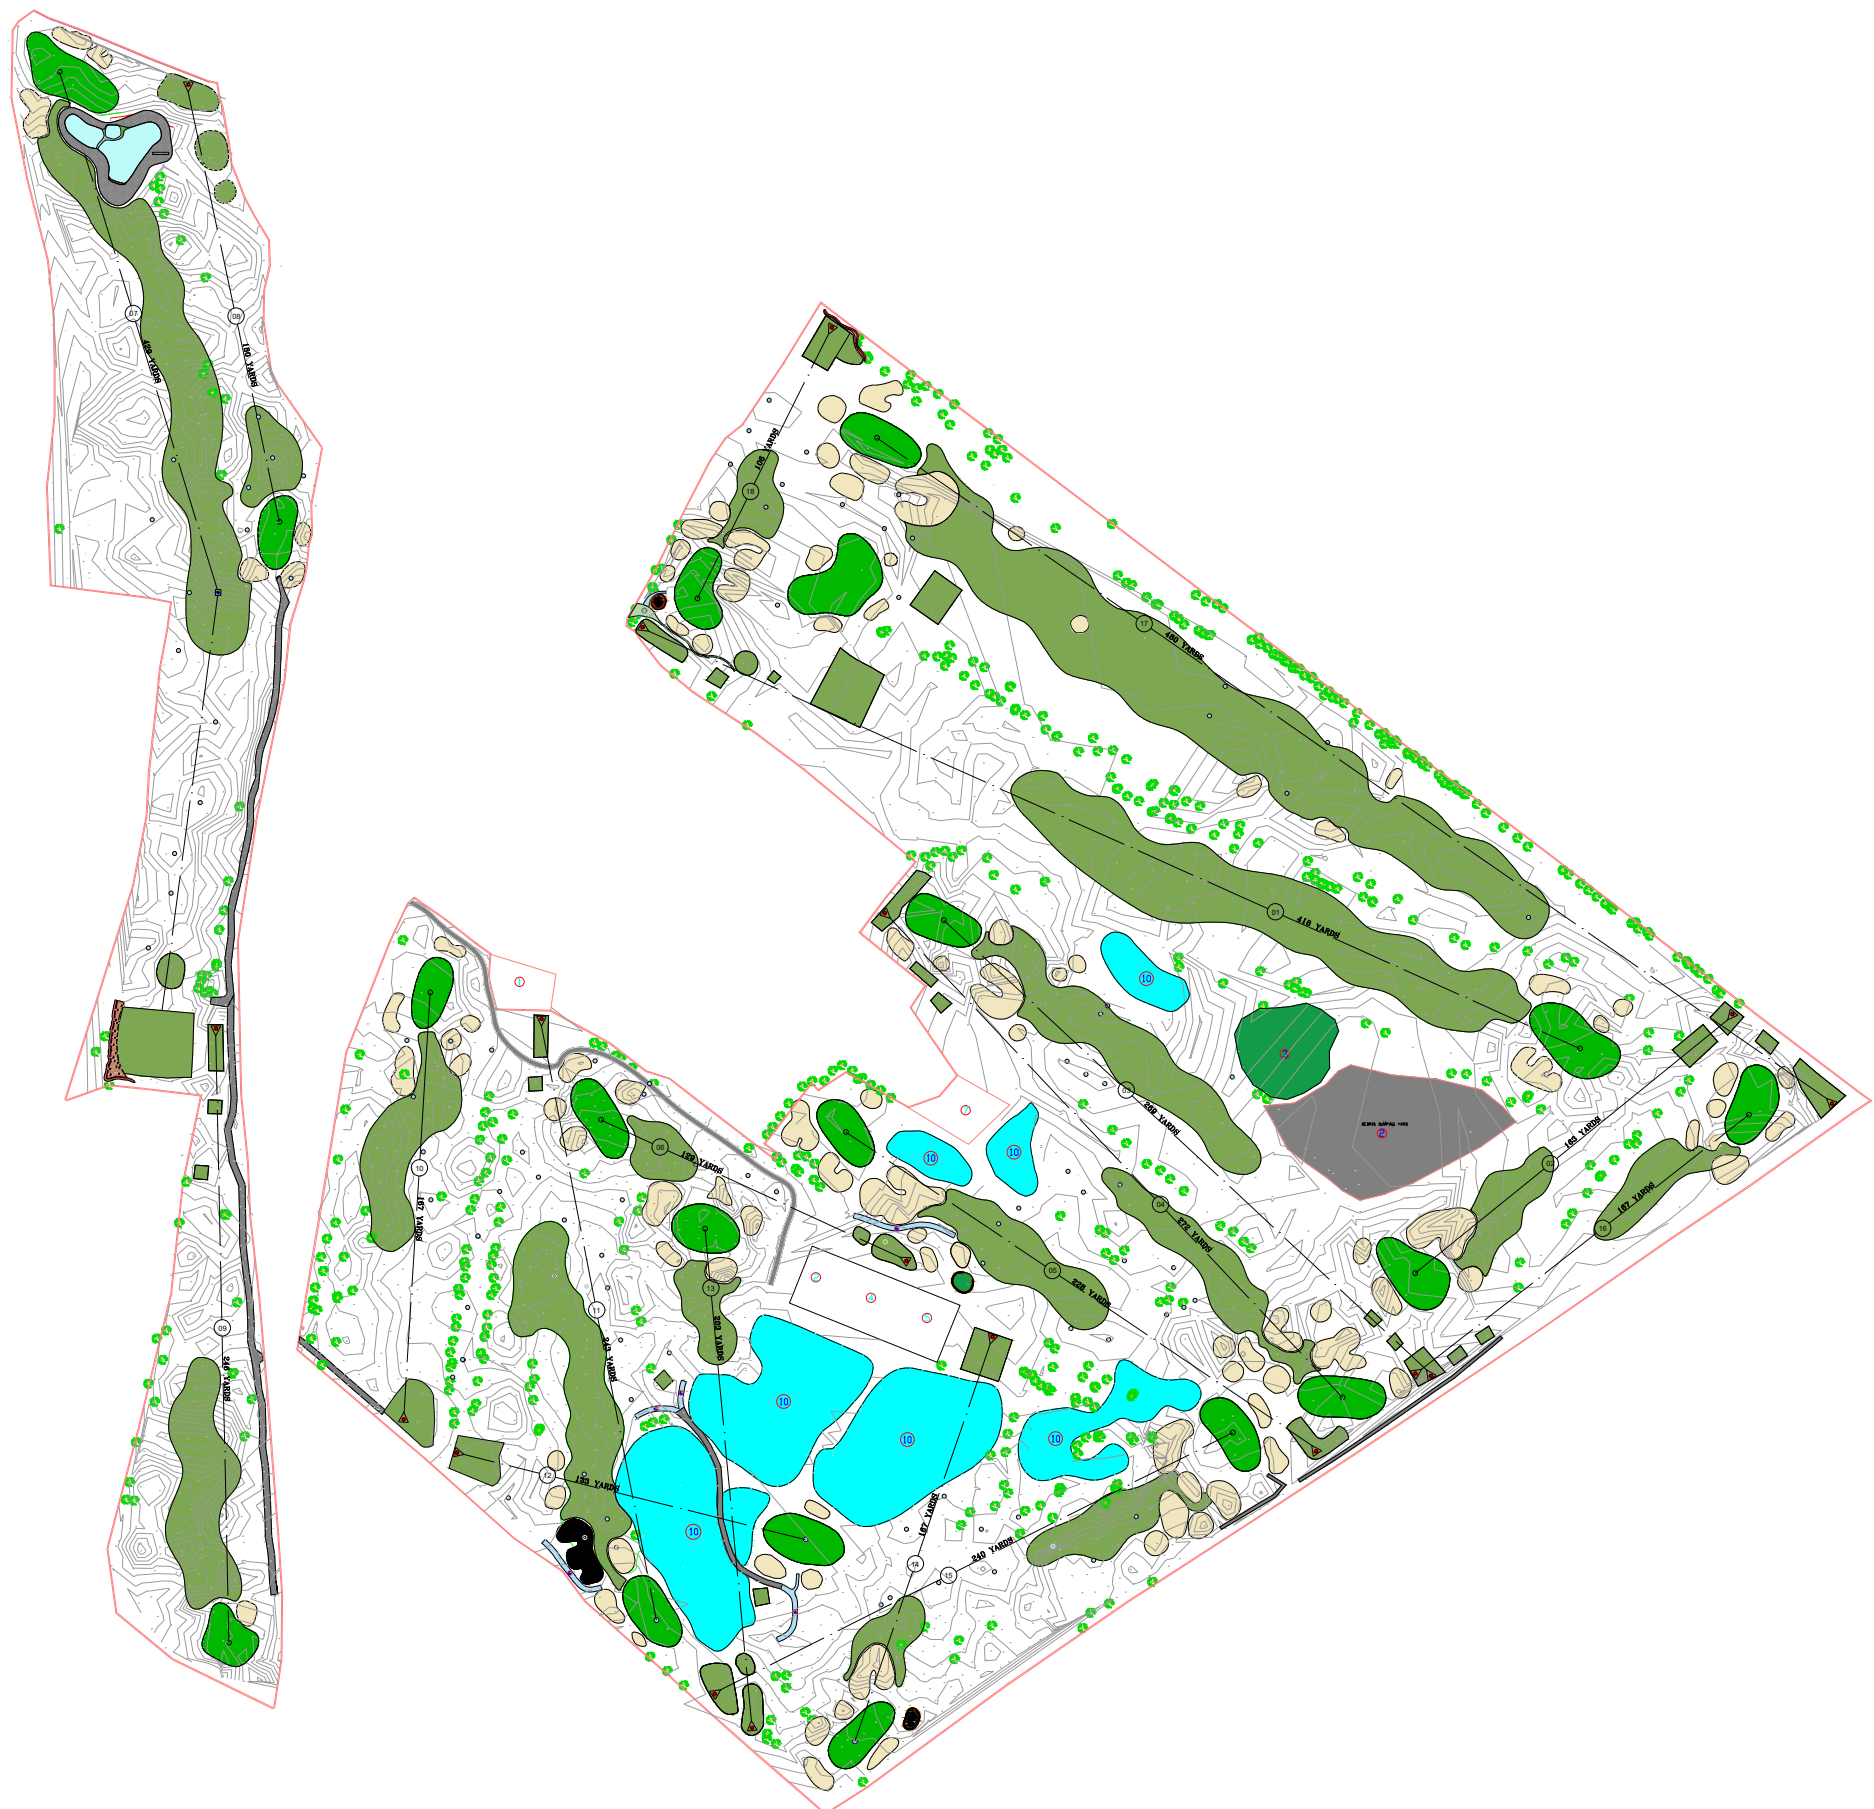

TOPOGRAPHICAL PLAN
WILLINGDON SPORTS CLUB
18 HOLES GOLF COURSE



The Willingdon Sports Club

LEGENDS

- ① MIDWAY SHELTER AND RESTAURANT
- ② DEBRIS DUMPING YARD
- ③ GRASS NURSERY
- ④ MAINTENANCE YARD
- ⑤ PUMP HOUSE
- ⑥ HEAVY DUTY H.D.P.E GRASS PAVERS WALK-PATH
- ⑦ WASHING AREA
- ⑧ WALK-PATH ASTRO TURF
- ⑩ WATER-BODY

LEGENDS (FEATURES CONSTRUCTIONS)

- ▲ CHAMPION TEE
- TURNING POINT
- FAIRWAYS
- ROUGH AREAS
- CATCH BASIN
- WATER-BODIES



DATE :	22/07/2022
SCALE:	N.T.S
PAPER:	REV.- 4



GREENLINKS CONSULTING™
PROMOTING SUSTAINABLE SPORTS FACILITIES

UNIT NO.221,2nd FLOOR JMD MEGAPOLIS SECTOR-48
SOHNA ROAD, GURUGRAM, HARYANA-122018

Tel:- +91-90049-09008, E-mail: info@greenlinks.in
Website : www.greenlinks.in